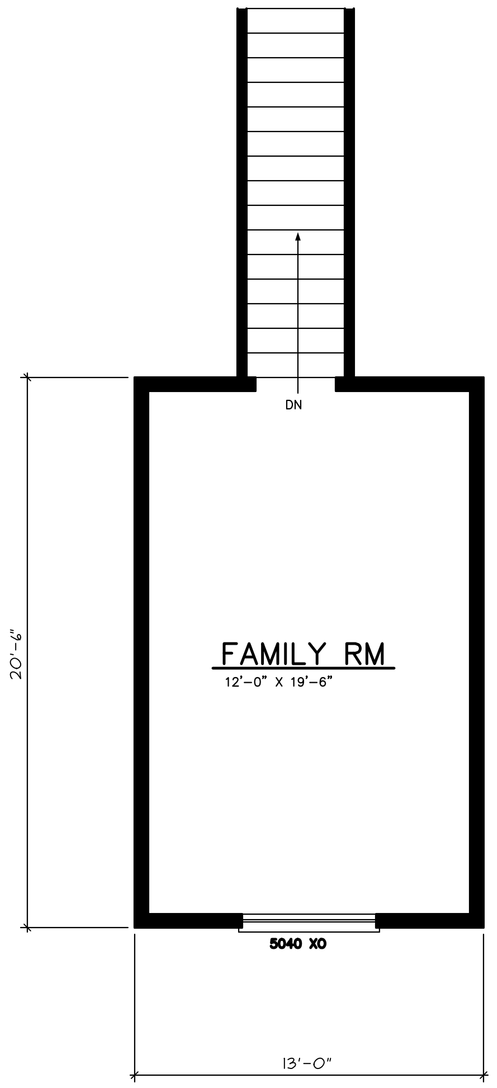

UPPER FLOOR PLAN

SCALE: 1/4"=1'-0"

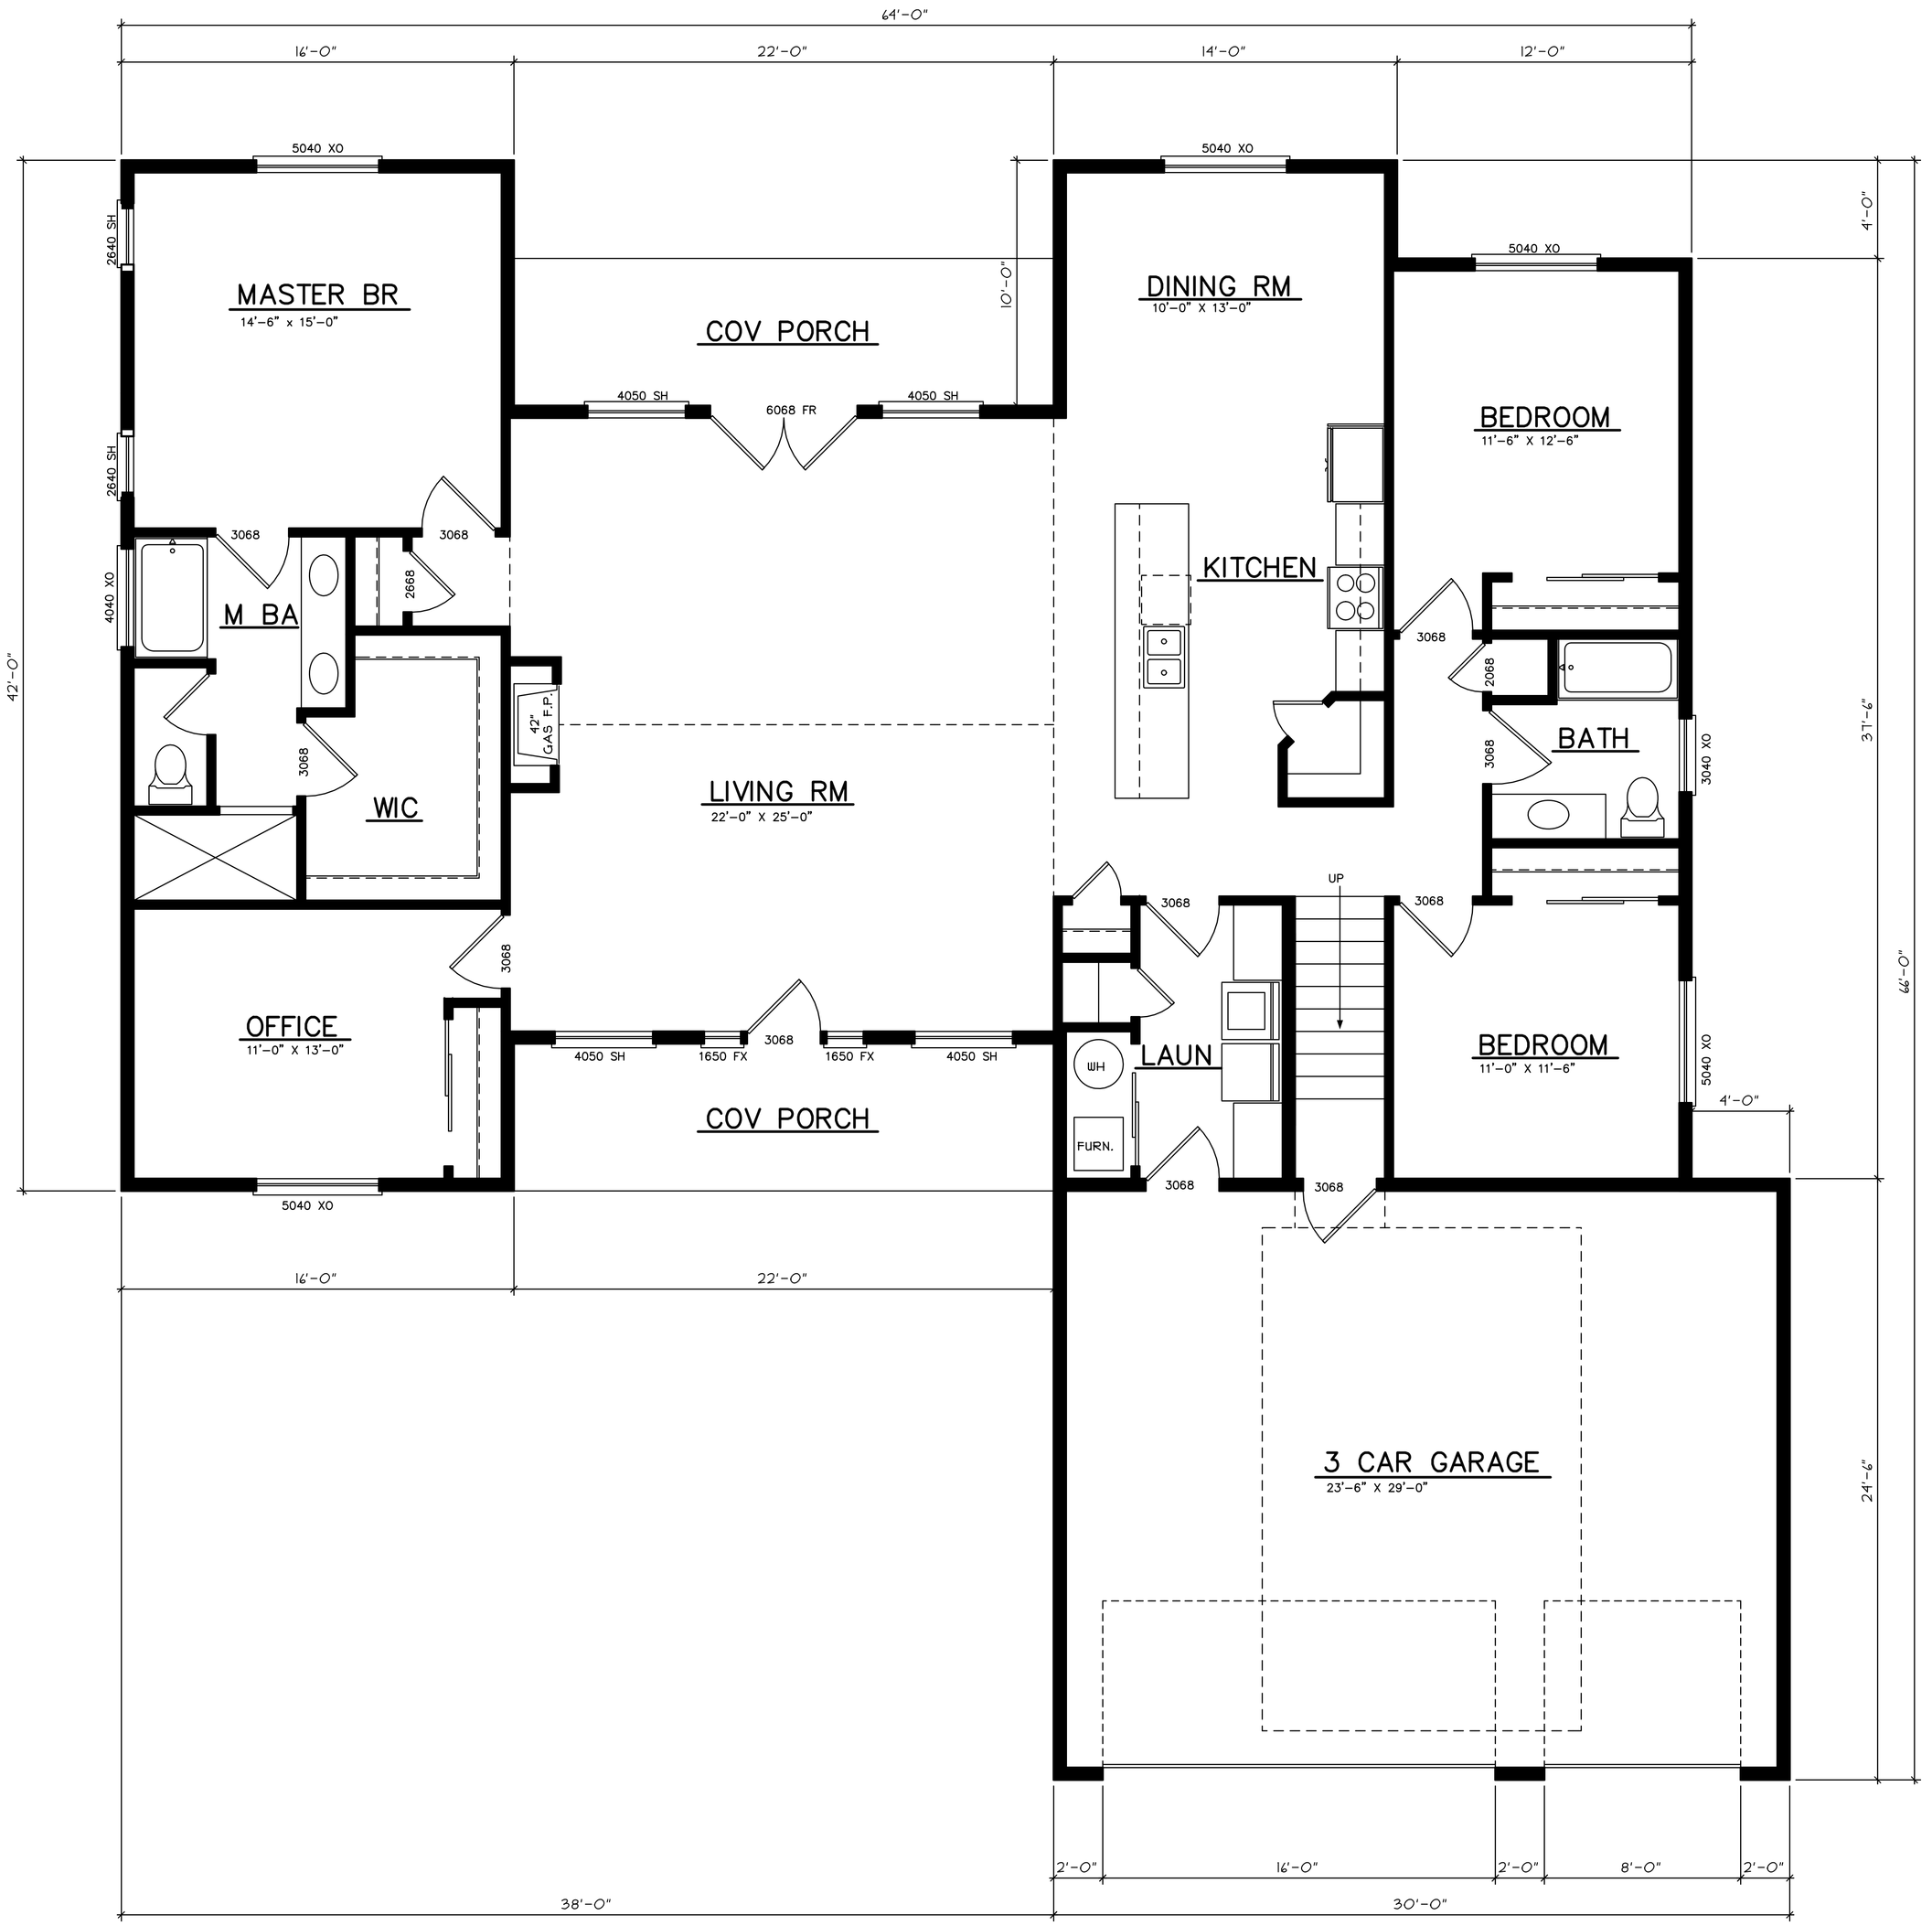

LOWER FLOOR PLAN

SCALE: 1/4"=1'-0"

LOWER FLOOR LIVING AREA	2288 SQ FT
UPPER FLOOR LIVING AREA	267 SQ FT
TOTAL LIVING AREA	2555 SQ FT
GARAGE AREA	722 SQ FT

5897 N. 18th St.
Dalton Gardens, Id 83815
208-818-0381
dalerainey@gmail.com

Rainey DESIGN GROUP

REVISIONS

2555 PLAN

DATE:

SCALE:

SHEET

2 OF 7